NORTH CAROLINA
SWAIN COUNTY

I, OLEN J. McDONALD, Surveyor, do hereby certify that this a true and correct plat of Parcels 1, 2, 4, 6 & 7 Cherokee (Village) is in all respects correct and was prepared from an actual survey by me made on 2nd day of July 1962.

Olen J. McDonald
Licensed Surveyor

"Receiving No. 66

Received for recording in the Cherokee Agency Realty Office on the 10th day of July, 1962, at 2:30 o'clock P. M. and duly recorded in said office this 10th day of July, 1962, in Book I of Surveys page 66

Frances O. Osmach
Agency Recording Officer"
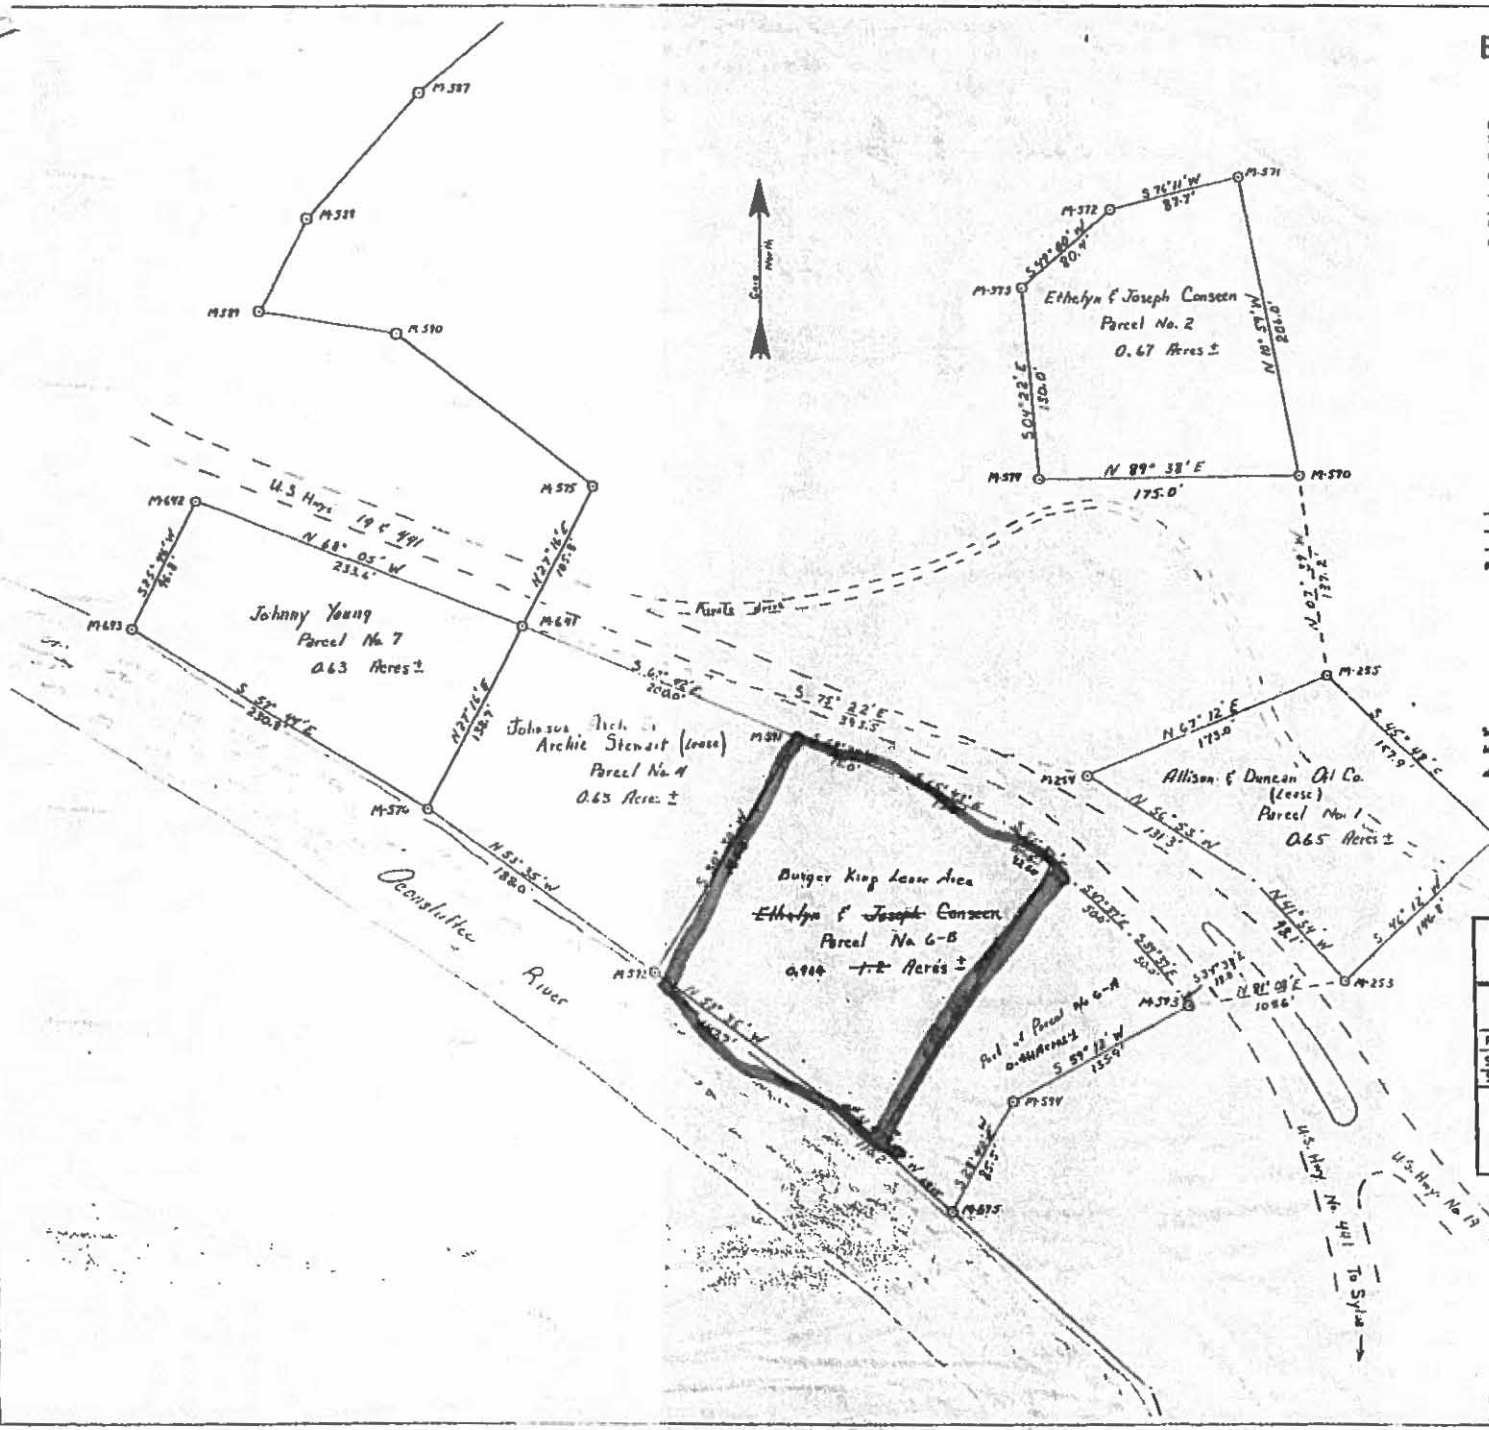
Sworn to and subscribed before me this 10th day of July 1962
My commission Expires
May 7, 1964 Mollie G. Blankenship
Notary Public